THIS DRAWING IS COPYRIGHT OF ALGO BLAIRGOWRIE LTD AND MUST NOT BE REPRODUCED IN WHOLE OR PART WITHOUT WRITTEN PERMISSION

Rev.	Date	Descrptsn	App'd
A	08.10.21	BUILDING LAYOUT REVISED	

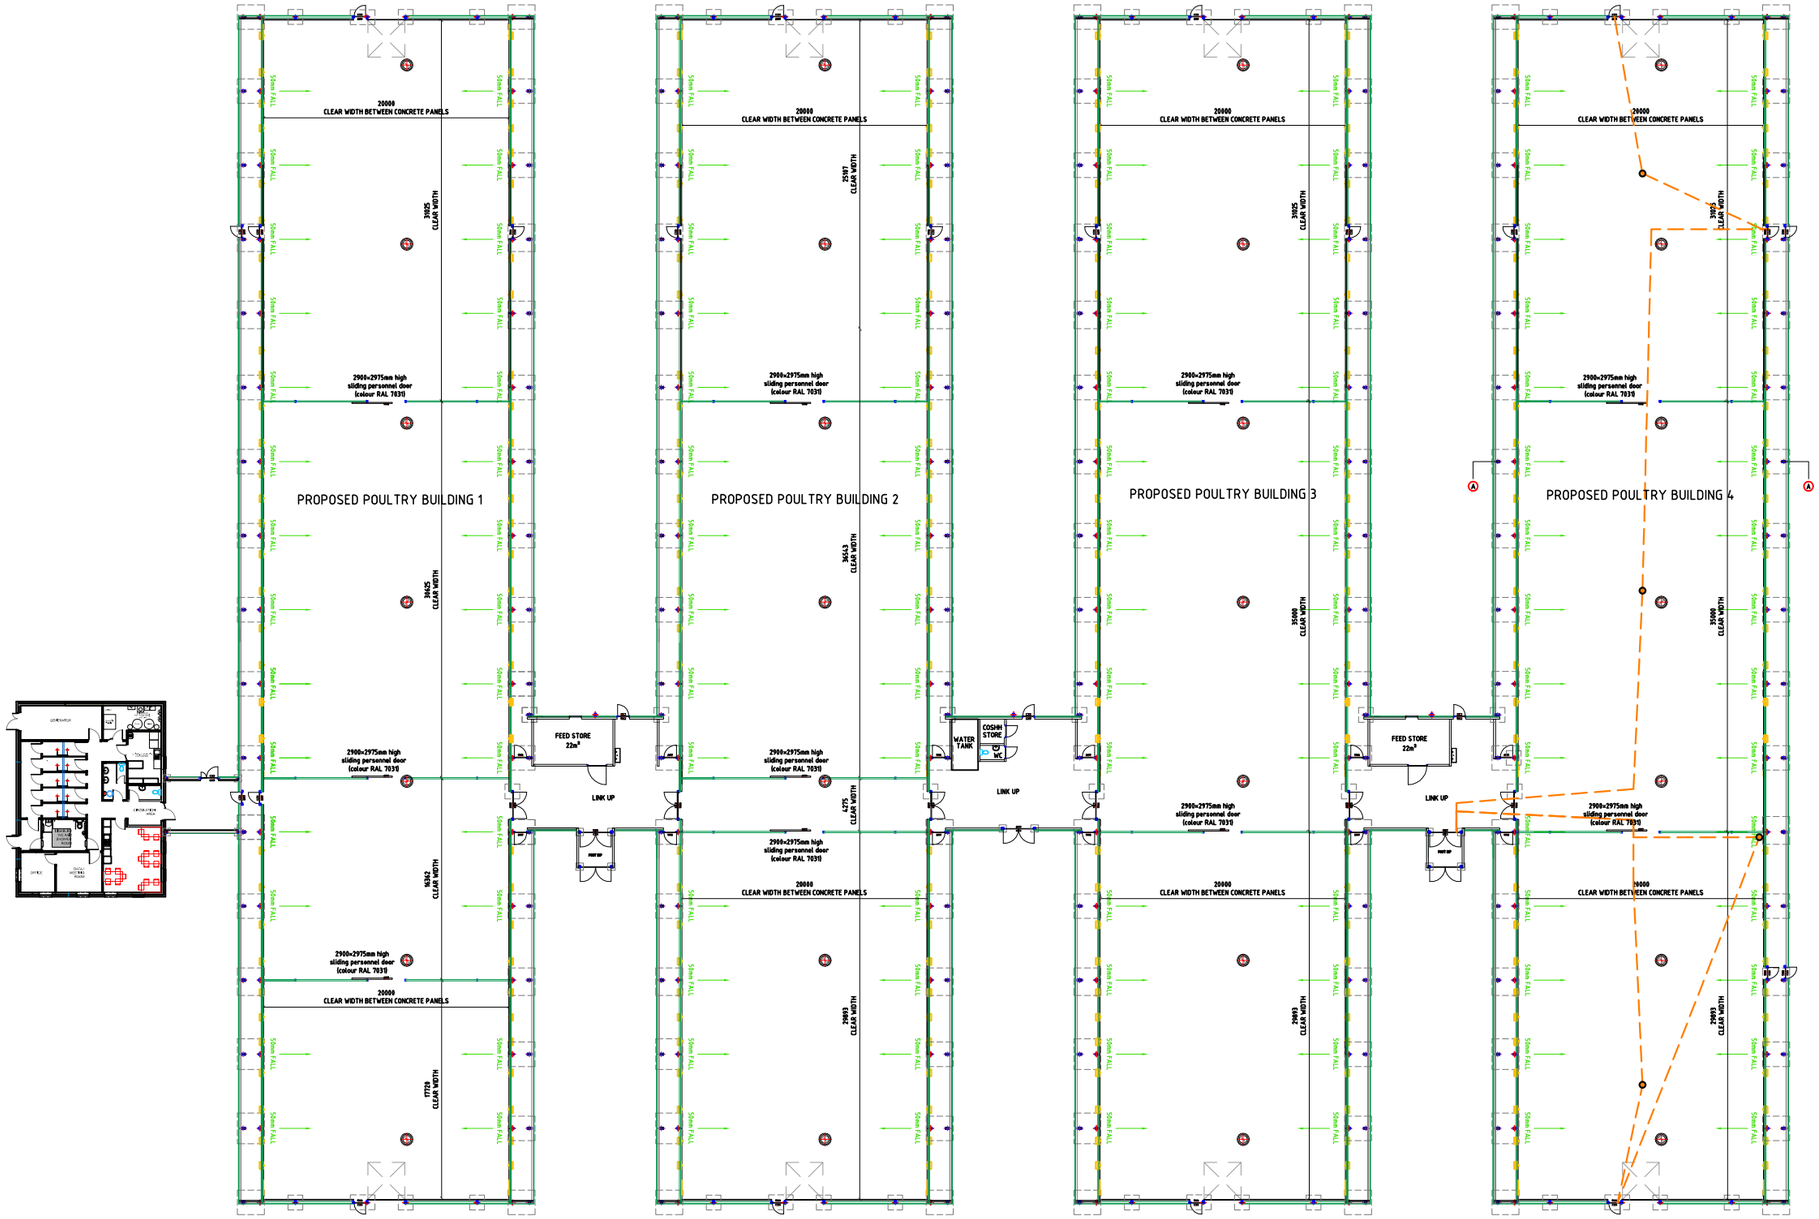

PROPOSED FLOOR PLAN
SCALE - 1:500

SCALE BAR - METRES

0 2 4 6 8 10 20

ALL DIMENSIONS TO BE CHECKED ON SITE PRIOR TO CONSTRUCTION AND MANUFACTURE, AND ANY DISCREPANCIES TO BE REPORTED TO CONTRACT ADMINISTRATOR

PLANNING
NOT FOR CONSTRUCTION

algo
Blairgowrie Ltd.
ALGO BUSINESS CENTRE
GLENEARN ROAD
PERTH
PH2 0NJ
Tel: 01738 450436
Fax: 01738 450446
E-mail: pa@algo.co.uk
Web: www.algo.co.uk

Drawn By	Checked By	
LN	-	
Drawing Sheet Size	Scale	Date
A3	AS SHOWN	06.10.2021

Project TItle
PROPOSED POULTRY FARM
FOR AVIAGEN LTD AT PURRELDEGGIE FARM, BY SOUTHWOOD, CRIEFF, PH7 3QP

Drawing Title
POULTRY FARM
PROPOSED FLOOR PLAN - FULL

Project Number
P21-099

Drawing Number	Revision
PL_03	A